for the work of Providing and laying 100mm dia DI pipeline in place of 100mm dia existing damaged CI water line at Yamuna Bai Road and Madhawanagara surrounding area coming under LLR S/stn of AEE SW-1 Sub Dvn.

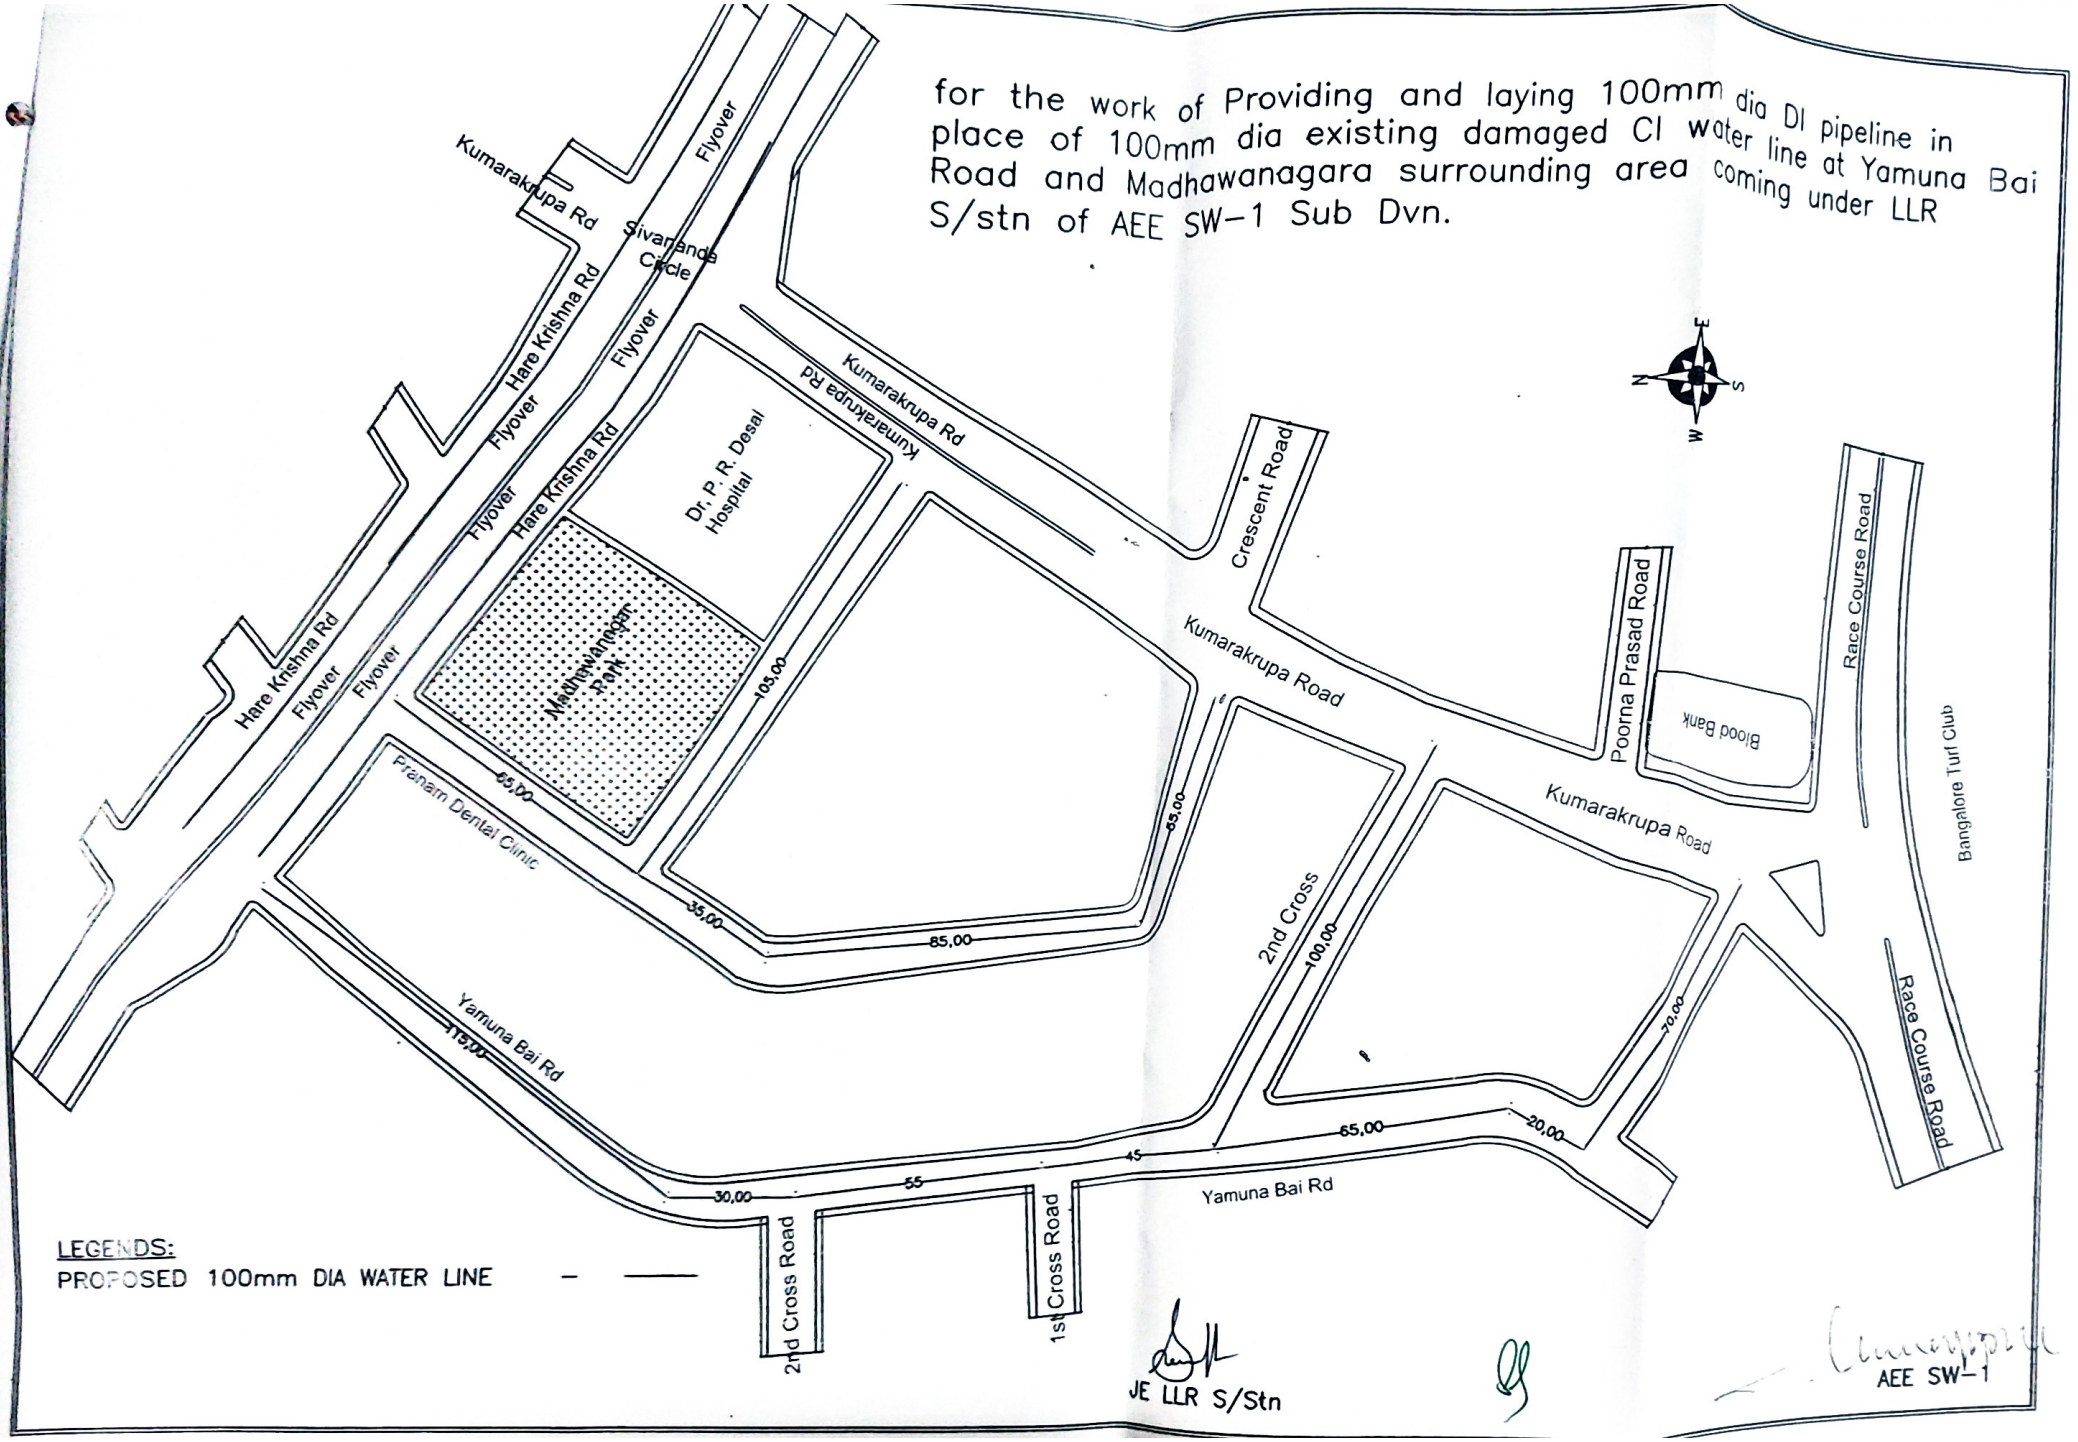

LEGENDS:
PROPOSED 100mm DIA WATER LINE — ——

JE LLR S/Stn

AEE SW-1

Scanned with ACE Scanner

Scanned with ACE Scanner

Google Maps

for the work of Providing and laying 100mm dia DI pipeline in place of 100mm dia existing damaged CI water line at Yamuna Bai Road and Madhawanagara surrounding area coming under LLR S/stn of AEE SW-1 Sub Dvn.

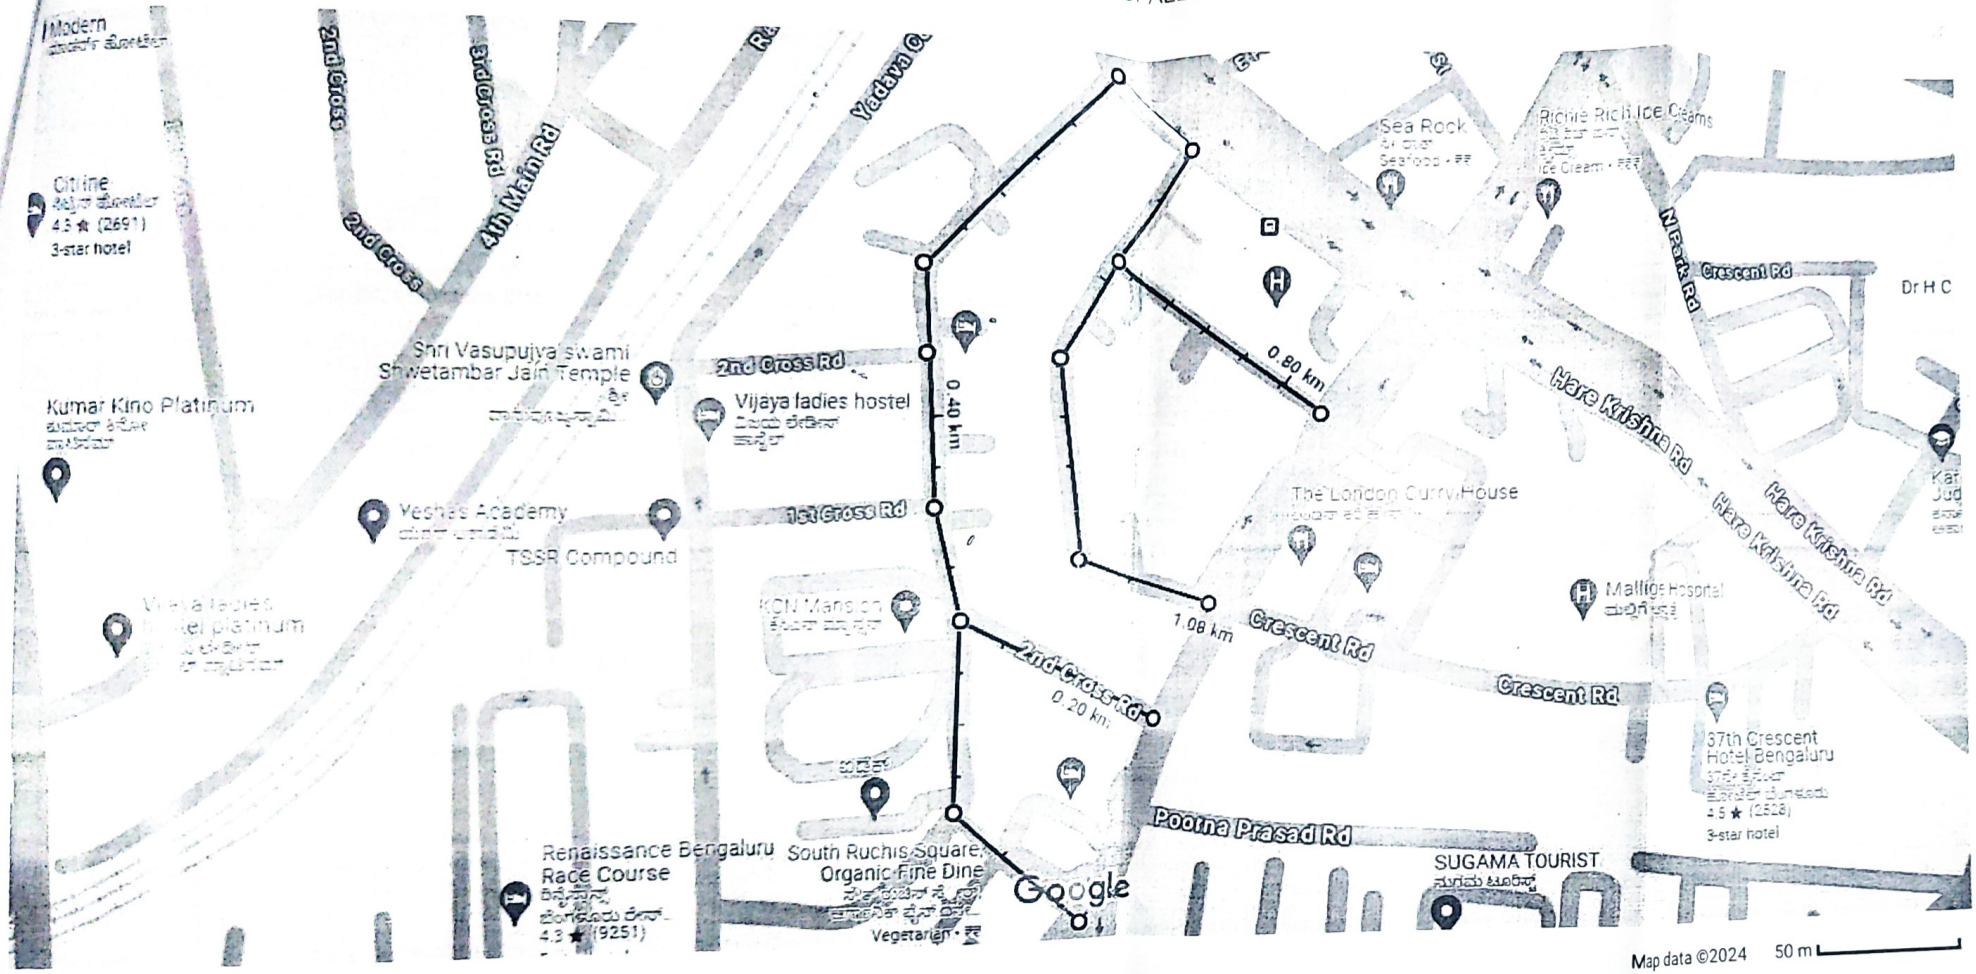

JE-LLR